

Date: Monday, 4/10/2006 11:13:26 AM  
 User: Kim Johnston

## Process Sheet

<b>Customer</b> : CU-DAR001 Dart Helicopters Services	<b>Drawing Name</b> : COVER PLATE ASSEMBLY, LH
<b>Job Number</b> : 26604	
<b>Estimate Number</b> : 12301	
<b>P.O. Number</b> : N/A	<b>Part Number</b> : D3467047
<b>This Issue</b> : 4/10/2006 <b>S.O. No.</b> : N/A	<b>Drawing Number</b> : D3467 REV A
<b>Prsht Rev.</b> : NC	<b>Project Number</b> : N/A
<b>First Issue</b> : N/A <b>Type</b> : SMALL / MED FAB	<b>Drawing Revision</b> : A
<b>Previous Run</b> : 26261	<b>Material</b> : N/A
<b>Written By</b> : <u>See Comment Below</u>	<b>Due Date</b> : 4/28/2006 <b>Qty:</b> 1 <b>Um:</b> Each
<b>Checked &amp; Approved By</b> : <u>06-04-10</u>	
<b>Comment</b> : Est Rev: A New Issue 06-03-01 EC	

## Additional Product

Job Number:



<b>Seq. #:</b>	<b>Machine Or Operation:</b>	<b>Description :</b>
----------------	------------------------------	----------------------

1.0	D34671	COVER PLATE LH
-----	--------	----------------



**Comment:** Qty.: 1.0000 Each(s)/Unit Total: 1.0000 Each(s)

Pick:

Qty Part Number Description

Batch

1 D3467-1 Shourd Plate

B26961

SB

06/04/27

⑤

2.0	D34677	SEAL STRIP
-----	--------	------------



**Comment:** Qty.: 1.0000 Each(s)/Unit Total: 1.0000 Each(s)

Pick:

Qty Part Number Description

Batch

1 D3467-7 Doubler

B26711

SB

06/04/27

⑤

3.0	SMALL FAB 1	SMALL & MEDIUM FAB RESOURCE 1
-----	-------------	-------------------------------



**Comment:** SMALL & MEDIUM FAB RESOURCE 1

1-Assemble as per Dwg D3467

2-Spot Weld as per Dwg D3467 and Dart QSI 004

3-Identify as D3467-047

SB

06/04/27

⑤

4.0	QC5/	WELD INSPECTION
-----	------	-----------------



**Comment:** WELD INSPECTION

SB

06/04/27

⑤

W/O:		WORK ORDER CHANGES					
DATE	STEP	PROCEDURE CHANGE	By	Date	Qty	Approval Chief Eng / Prod Mgr	Approval QC Inspector

Part No: \_\_\_\_\_ PAR #: \_\_\_\_\_ Fault Category: \_\_\_\_\_ NCR: Yes ☒ No ☐ DQA: PS Date: 06/01/23  
 QA: N/C Closed: \_\_\_\_\_ Date: \_\_\_\_\_

NCR:		WORK ORDER NON-CONFORMANCE (NCR)						
DATE	STEP	Description of NC Section A	Corrective Action Section B			Verification Section C	Approval Chief Eng	Approval QC Inspector
			Initial Chief Eng	Action Description Chief Eng	Sign & Date			

NOTE: Date & initial all entries

Date: Monday, 4/10/2006 11:13:26 AM  
User: Kim Johnston

## Process Sheet

Customer: CU-DAR001 Dart Helicopters Services

Drawing Name: COVER PLATE ASSEMBLY, LH

Job Number: 26604

Part Number: D3467047

Job Number:



Seq. #:

Machine Or Operation:

Description :

5.0

OUTSIDE SERVICE

OUTSIDE SERVICES



Comment: Sub-Contracting OUTSIDE SERVICES

Issue P/O: \_\_\_\_\_

Electro Chemically Polish weldment as per Dwg Dwg D3467

Ensure Certificate of Conformity is attached

Identify as D3467-047

6.0

PACKAGING 1

PACKAGING RESOURCE #1



Comment: PACKAGING RESOURCE #1

Receive & Inspect for Transit Damage

Ensure Material Release Note is attached

7.0

QC3

INSPECT POWDER COAT/CHEMICAL CONVERSION



Comment: INSPECT

1-Inspect finish

8.0

PACKAGING 1

PACKAGING RESOURCE #1



Comment: PACKAGING RESOURCE #1

Identify and Stock

Location: \_\_\_\_\_

9.0

DC

DOCUMENT CONTROL



Comment: DOCUMENT CONTROL

Inspection Level 21

Job Completion



120604-27 (5)  
Doc 104/28  
u 0604-28

**Dart Aerospace Ltd**

W/O:		WORK ORDER CHANGES					
DATE	STEP	PROCEDURE CHANGE	By	Date	Qty	Approval Chief Eng / Prod Mgr	Approval QC Inspector

Part No: \_\_\_\_\_ PAR #: \_\_\_\_\_ Fault Category: \_\_\_\_\_ NCR: Yes No DQA: \_\_\_\_\_ Date: \_\_\_\_\_


QA: N/C Closed: \_\_\_\_\_ Date: \_\_\_\_\_

NCR:		WORK ORDER NON-CONFORMANCE (NCR)						
DATE	STEP	Description of NC Section A	Corrective Action Section B			Verification Section C	Approval Chief Eng	Approval QC Inspector
			Initial Chief Eng	Action Description Chief Eng	Sign & Date			

**NOTE:** Date & initial all entries



DESIGN <i>[Signature]</i>	DRAWN BY <i>[Signature]</i>	DART AEROSPACE LTD HAWKESBURY, ONTARIO, CANADA	
CHECKED <i>[Signature]</i>	APPROVED <i>[Signature]</i>	DRAWING NO. D3467	REV. A SHEET 1 OF 15
DATE 05.12.07		TITLE SHROUD ASSEMBLY	SCALE 1:5
A	05.12.07	NEW ISSUE	

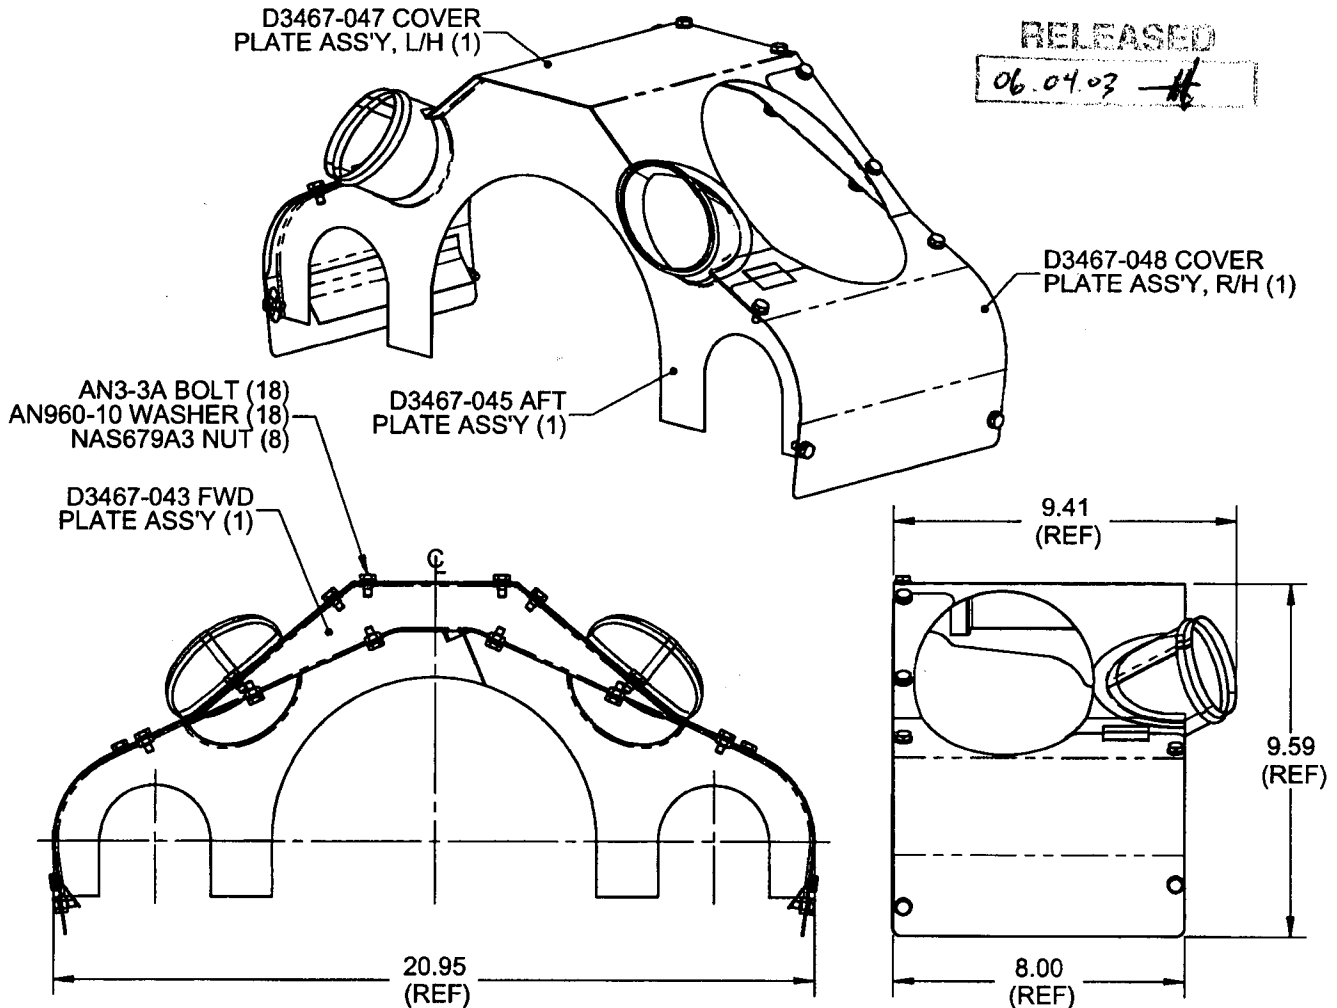

### D3467-041 SHROUD ASSEMBLY

#### NOTES:

- 1) IDENTIFY WITH DART P/N D3467-041 USING FINE POINT PERMANENT INK MARKER
- 2) ASSEMBLY IS SYMMETRICAL ABOUT CENTERLINE
- 3) FINISH: NONE
- 4) TOLERANCES ARE PER DART QSI 018 UNLESS OTHERWISE NOTED
- 5) ALL DIMENSIONS ARE IN INCHES
- 6) BREAK ALL SHARP EDGES 0.005 TO 0.010

QTY -041	P/N	DESCRIPTION
X	D3467-041	SHROUD ASSEMBLY
1	D3467-043	FWD PLATE ASSEMBLY
1	D3467-045	AFT PLATE ASSEMBLY
1	D3467-047	COVER PLATE ASSEMBLY, L/H
1	D3467-048	COVER PLATE ASSEMBLY, R/H
18	AN3-3A	BOLT
18	AN960-10	WASHER
8	NAS679A3	NUT


COPYRIGHT © 2005 BY DART AEROSPACE LTD.

THIS DOCUMENT IS PRIVATE AND CONFIDENTIAL AND IS SUPPLIED ON THE EXPRESS CONDITION THAT IT IS NOT TO BE USED FOR ANY PURPOSE OR COPIED OR COMMUNICATED TO ANY OTHER PERSON WITHOUT WRITTEN PERMISSION FROM DART AEROSPACE LTD.

SHOP COPY  
RETURN TO  
ENGINEERING  
CONTROLLED COPY  
SUBJECT TO AMENDMENT  
WITHOUT NOTICE  
WORK ORDER  
NO. 26604



DESIGN <i>[Signature]</i>	DRAWN BY <i>[Signature]</i>	DART AEROSPACE LTD HAWKESBURY, ONTARIO, CANADA	
CHECKED <i>[Signature]</i>	APPROVED <i>[Signature]</i>	DRAWING NO. D3467	REV. A SHEET 2 OF 15
DATE 05.12.07		TITLE SHROUD ASSEMBLY	SCALE 1:2

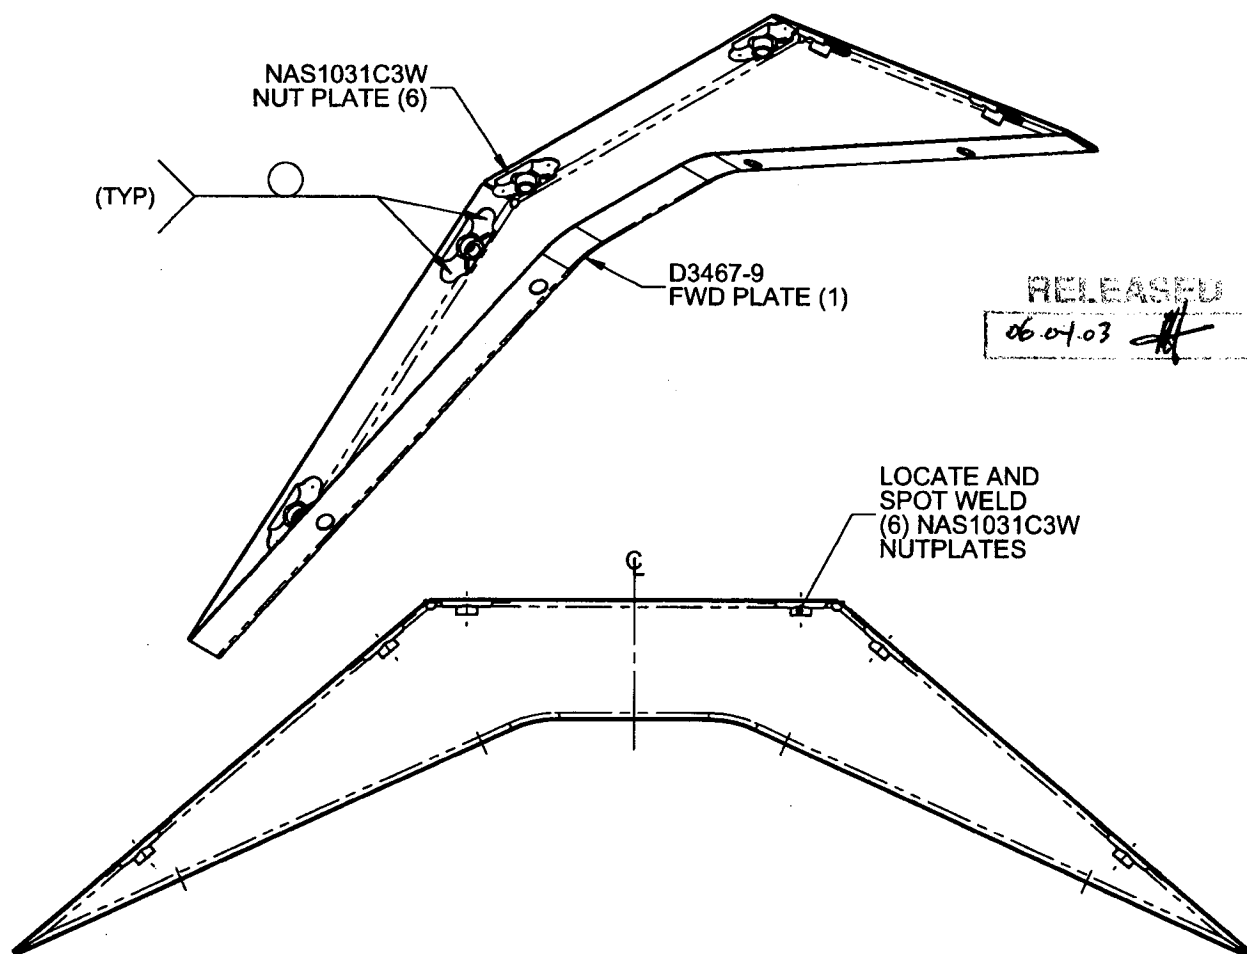

QTY -043	P/N	DESCRIPTION
X	D3467-043	FWD PLATE ASSEMBLY
1	D3467-9	FWD PLATE
6	NAS1031C3W	NUT PLATE

### D3467-043 FWD PLATE ASSEMBLY

#### NOTES:

- 1) SPOT WELD PER DART QSI 004
- 2) FINISH: NONE
- 3) ASSEMBLY IS SYMETRICAL ABOUT CENTER LINE
- 4) TOLERANCES ARE PER DART QSI 018 UNLESS OTHERWISE NOTED
- 5) ALL DIMENSIONS ARE IN INCHES
- 6) BREAK ALL SHARP EDGES 0.005 TO 0.010

COPYRIGHT © 2005 BY DART AEROSPACE LTD.

THIS DOCUMENT IS PRIVATE AND CONFIDENTIAL AND IS SUPPLIED ON THE EXPRESS CONDITION THAT IT IS NOT TO BE USED FOR ANY PURPOSE OR COPIED OR COMMUNICATED TO ANY OTHER PERSON WITHOUT WRITTEN PERMISSION FROM DART AEROSPACE LTD.






SHOP COPY  
RETURN TO  
ENGINEERING  
UNCONTROLLED COPY  
SUBJECT TO AMENDMENT  
WITHOUT NOTICE  
WORK ORDER  
NO. *26604*

**DART**

DESIGN <i>[Signature]</i>	DRAWN BY <i>[Signature]</i>	<b>DART AEROSPACE LTD</b> HAWKESBURY, ONTARIO, CANADA	
CHECKED <i>[Signature]</i>	APPROVED <i>[Signature]</i>	DRAWING NO. <b>D3467</b>	REV. A SHEET 3 OF 15
DATE <b>05.12.07</b>		TITLE <b>SHROUD ASSEMBLY</b>	SCALE 1:8

RELEASED

06 04.03

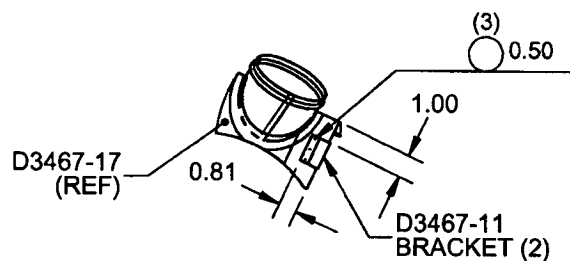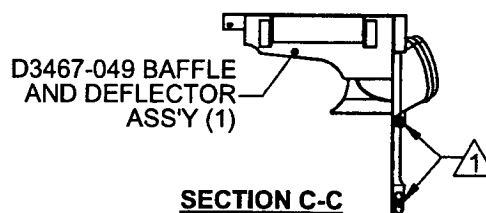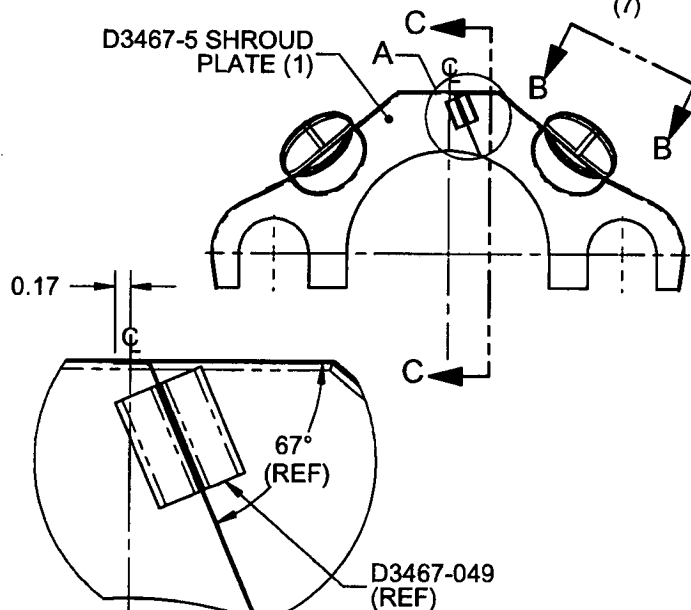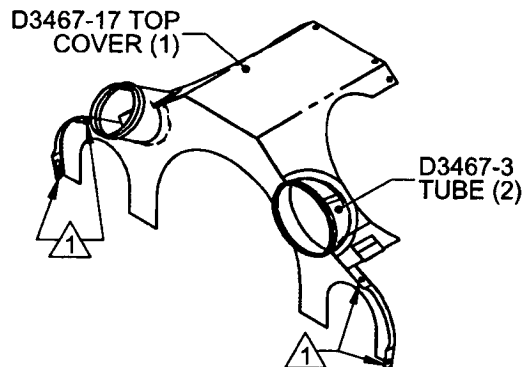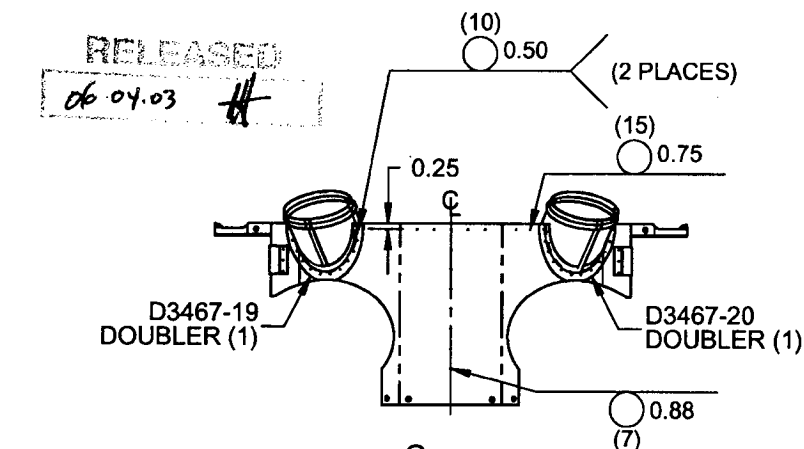

**VIEW B-B: WELDING D3467-11**  
D3467-047 NOT SHOWN FOR CLARITY  
(2 PLACES)

### D3467-045 AFT PLATE ASSEMBLY

#### NOTES:

- 1) LOCATE AND SPOT WELD NAS1031C3W NUTPLATE (4) TO D3467-5 PRIOR WELDING OTHER PARTS TO D3467-5
- 2) SPOT WELD PER DART QSI 004
- 3) FINISH: NONE
- 4) ASSEMBLY IS SYMMETRICAL ABOUT CENTERLINE
- 5) TOLERANCES ARE PER DART QSI 018 UNLESS OTHERWISE NOTED
- 6) ALL DIMENSIONS ARE IN INCHES
- 7) BREAK ALL SHARP EDGES 0.005 TO 0.010

QTY -045	P/N	DESCRIPTION
X	D3467-045	AFT PLATE ASSEMBLY
1	D3467-049	BAFFLE AND DEFLECTOR ASSEMBLY
2	D3467-3	TUBE
1	D3467-5	SHROUD PLATE
2	D3467-11	BRACKET
1	D3467-17	TOP COVER
1	D3467-19	DOUBLER
1	D3467-20	DOUBLER
4	NAS1031C3W	NUT PLATE


COPYRIGHT © 2005 BY DART AEROSPACE LTD.

THIS DOCUMENT IS PRIVATE AND CONFIDENTIAL AND IS SUPPLIED ON THE EXPRESS CONDITION THAT IT IS NOT TO BE USED FOR ANY PURPOSE OR COPIED OR COMMUNICATED TO ANY OTHER PERSON WITHOUT WRITTEN PERMISSION FROM DART AEROSPACE LTD.


NO. 26604



DESIGN <i>[Signature]</i>	DRAWN BY <i>[Signature]</i>	DART AEROSPACE LTD HAWKESBURY, ONTARIO, CANADA	
CHECKED <i>[Signature]</i>	APPROVED <i>[Signature]</i>	DRAWING NO. D3467	REV. A SHEET 4 OF 15
DATE 05.12.07		TITLE SHROUD ASSEMBLY	SCALE 1:4

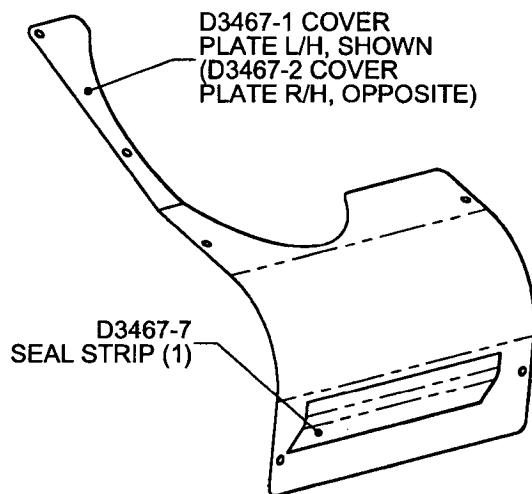

RELEASED  
06.04.03 *[Signature]*

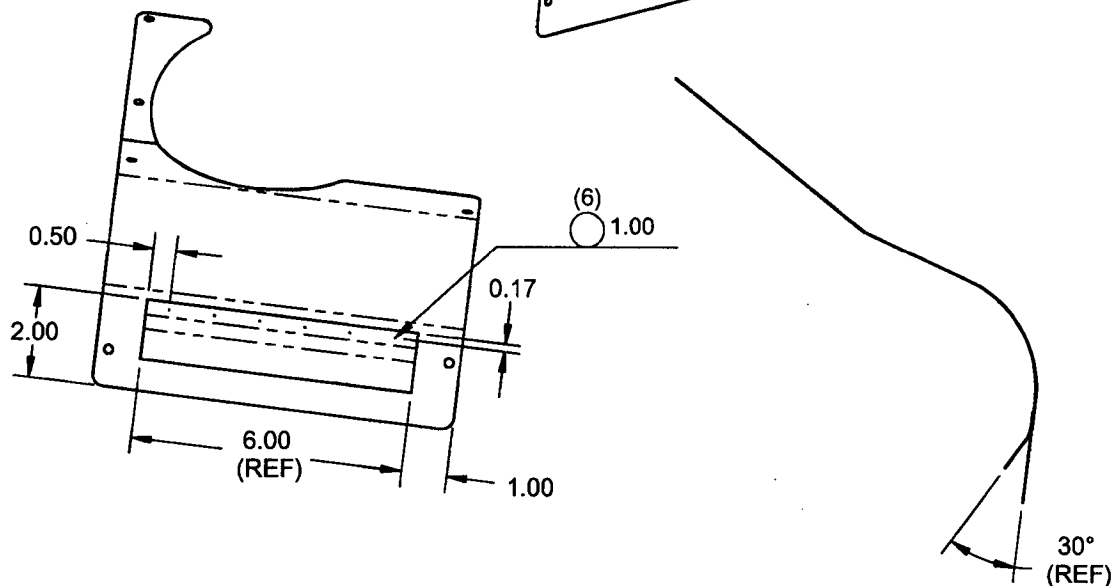

**D3467-047 COVER PLATE ASS'Y L/H, SHOWN**  
**D3467-048 COVER PLATE ASS'Y R/H, OPPOSITE**

**NOTES:**

- 1) WELD PER DART QSI 004
- 2) FINISH: NONE
- 3) TOLERANCES ARE PER DART QSI 018 UNLESS OTHERWISE NOTED
- 4) ALL DIMENSIONS ARE IN INCHES
- 5) BREAK ALL SHARP EDGES 0.005 TO 0.010

QTY -047	QTY -048	P/N	DESCRIPTION	SHOP COPY RETURN TO ENGINEERING CONTROLLED COPY SUBJECT TO AMENDMENT WITHOUT NOTICE WORK ORDER NO 26604
X		D3467-047	COVER PLATE ASSEMBLY, L/H	
	X	D3467-048	COVER PLATE ASSEMBLY, R/H	
1		D3467-1	COVER PLATE, L/H	
	1	D3467-2	COVER PLATE, R/H	
1	1	D3467-7	SEAL STRIP	


**COPYRIGHT © 2005 BY DART AEROSPACE LTD.**

THIS DOCUMENT IS PRIVATE AND CONFIDENTIAL AND IS SUPPLIED ON THE EXPRESS CONDITION THAT IT IS NOT TO BE USED FOR ANY PURPOSE OR COPIED OR COMMUNICATED TO ANY OTHER PERSON WITHOUT WRITTEN PERMISSION FROM DART AEROSPACE LTD.







DESIGN B	DRAWN BY B	DART AEROSPACE LTD HAWKESBURY, ONTARIO, CANADA	
CHECKED H	APPROVED H	DRAWING NO. D3467	REV. A SHEET 5 OF 15
DATE 05.12.07		TITLE SHROUD ASSEMBLY	SCALE 1:2

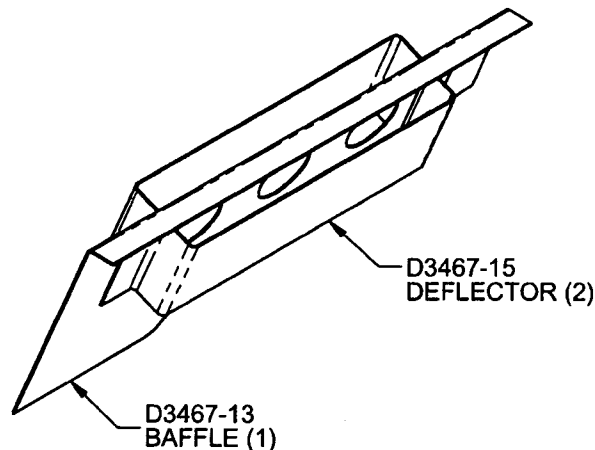

RELEASED  
06.04.03 H

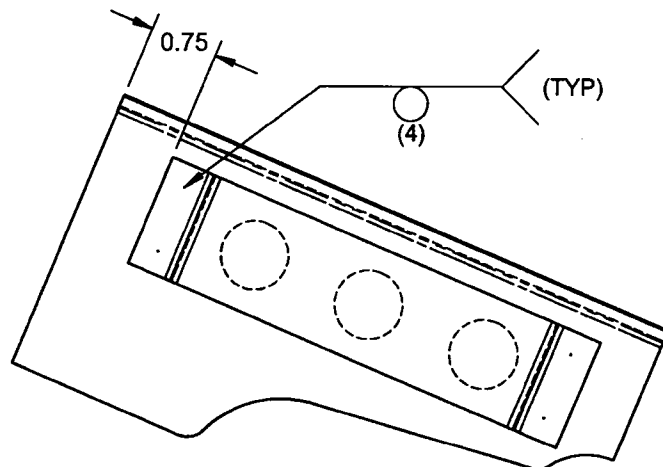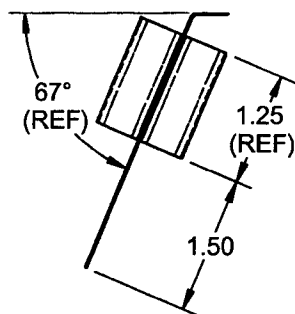

**D3467-049 BAFFLE & DEFLECTOR ASSEMBLY**

SHOP COPY  
RETURN TO  
ENGINEERING  
UNCONTROLLED COPY  
SUBJECT TO AMENDMENT  
WITHOUT NOTICE  
WORK ORDER  
NO. 26604

**NOTES:**

- 1) SPOT WELD PER DART QSI 004
- 2) FINISH: NONE
- 3) TOLERANCES ARE PER DART QSI 018  
UNLESS OTHERWISE NOTED
- 4) ALL DIMENSIONS ARE IN INCHES
- 5) BREAK ALL SHARP EDGES 0.005 TO 0.010


QTY -049	P/N	DESCRIPTION
	D3467-049	BAFFLE & DEFLECTOR ASSEMBLY
1	D3467-13	BAFFLE
2	D3467-15	DEFLECTOR

**COPYRIGHT © 2005 BY DART AEROSPACE LTD.**



THIS DOCUMENT IS PRIVATE AND CONFIDENTIAL AND IS SUPPLIED ON THE EXPRESS CONDITION THAT IT IS NOT TO BE USED FOR ANY PURPOSE OR COPIED OR COMMUNICATED TO ANY OTHER PERSON WITHOUT WRITTEN PERMISSION FROM DART AEROSPACE LTD.



DESIGN <i>[Signature]</i>	DRAWN BY <i>[Signature]</i>	DART AEROSPACE LTD HAWKESBURY, ONTARIO, CANADA	
CHECKED <i>[Signature]</i>	APPROVED <i>[Signature]</i>	DRAWING NO. D3467	REV. A
DATE 05.12.07		TITLE SHROUD ASSEMBLY	SHEET 6 OF 15 SCALE 1:4

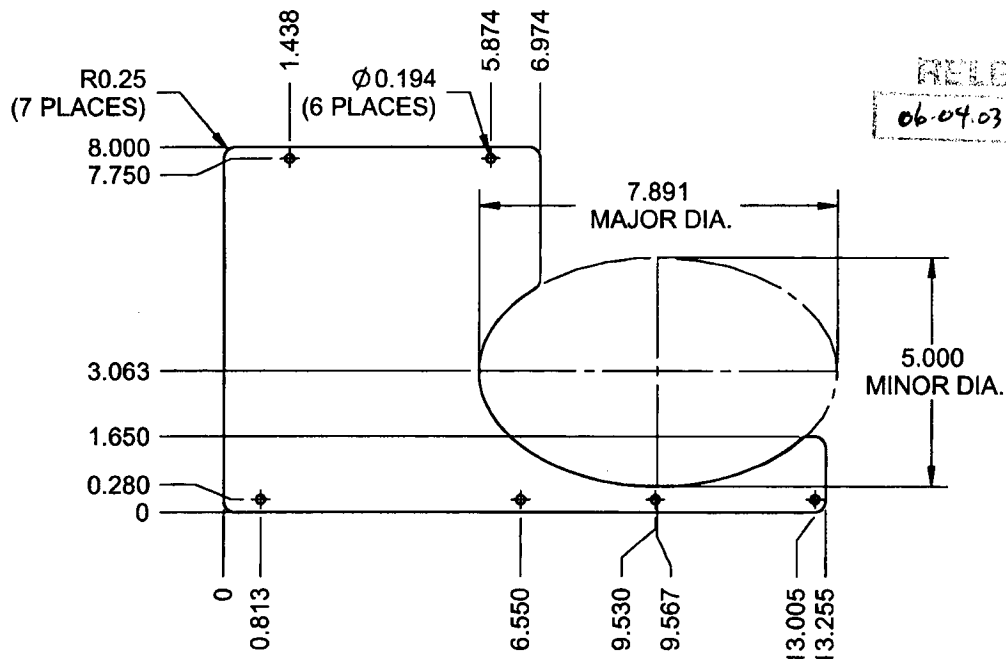

### D3467-1F COVER PLATE FLAT PATTERN

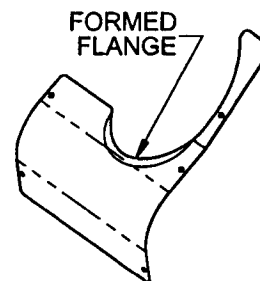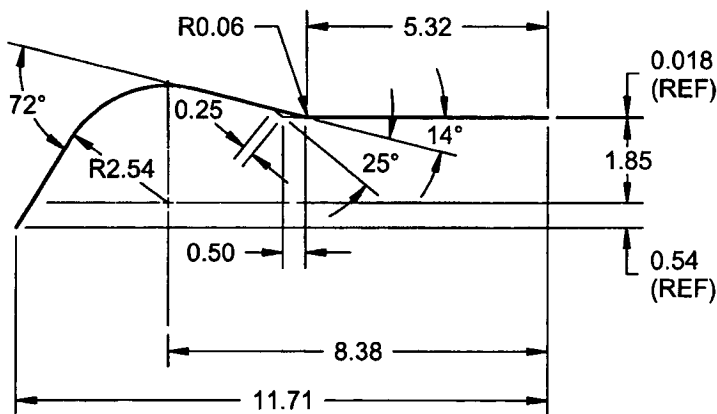

### D3467-1 L/H COVER PLATE D3467-2 R/H COVER PLATE (OPPOSITE)

**D3467-1 L/H COVER PLATE ISOMETRIC VIEW,**  
**D3467-2 R/H COVER PLATE (OPPOSITE)**  
SCALE 1:8

#### NOTES:

- 1) MATERIAL: AISI 304/316 SS SHEET PER MIL-S-5019 (ANNEALED) 2B FINISH  
26 GAUGE SS (0.018 THICK)  
(REF. DART SPEC. M304S26GA)
- 2) TOLERANCES ARE PER DART QSI 018 UNLESS OTHERWISE NOTED
- 3) ALL DIMENSIONS ARE IN INCHES
- 4) BREAK ALL SHARP EDGES 0.005 TO 0.010


UNCONTROLLED COPY  
SUBJECT TO AMENDMENT  
WITHOUT NOTICE  
WORK ORDER  
NO. 26604

COPYRIGHT © 2005 BY DART AEROSPACE LTD.


THIS DOCUMENT IS PRIVATE AND CONFIDENTIAL AND IS SUPPLIED ON THE EXPRESS CONDITION THAT IT IS NOT TO BE USED FOR ANY PURPOSE OR COPIED OR COMMUNICATED TO ANY OTHER PERSON WITHOUT WRITTEN PERMISSION FROM DART AEROSPACE LTD.




DESIGN <i>B</i>	DRAWN BY <i>B</i>	<b>DART AEROSPACE LTD</b> HAWKESBURY, ONTARIO, CANADA	
CHECKED <i>H</i>	APPROVED <i>H</i>	DRAWING NO. <b>D3467</b>	REV. A SHEET 7 OF 15
DATE <b>05.12.07</b>	TITLE <b>SHROUD ASSEMBLY</b>		SCALE 1:2

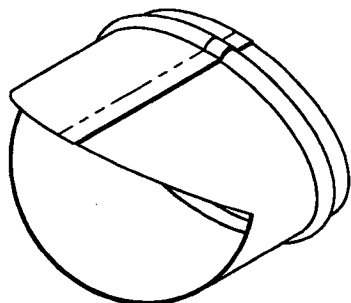



RELEASED  
*04.03*

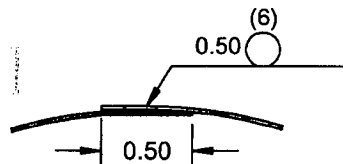

**SECTION C-C**  
SCALE 1:1

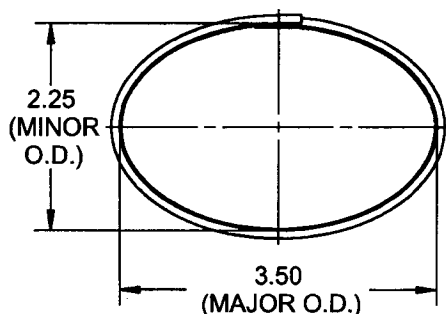

**D3467-3 TUBE DETAIL**

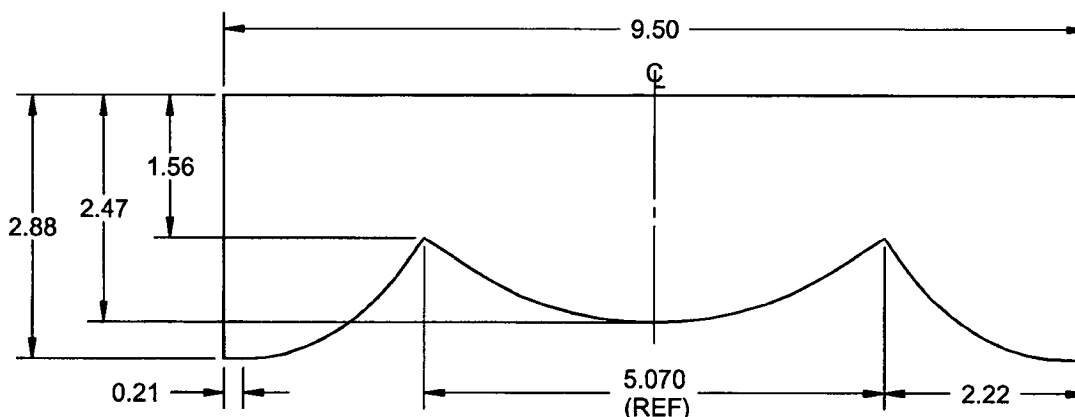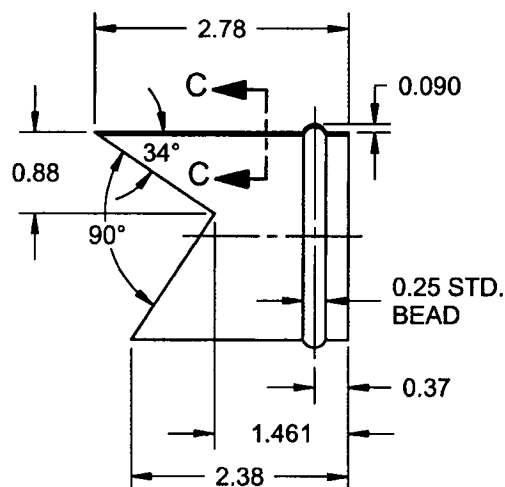

**D3467-3F TUBE FLAT PATTERN**

**NOTES:**

- 1) MATERIAL: AISI 304/316 SS SHEET PER MIL-S-5019 (ANNEALED) 2B FINISH  
26 GAUGE SS (0.018 THICK)  
(REF. DART SPEC. M304S26GA)
- 2) FLAT PATTERN IS SYMMETRICAL ABOUT CENTERLINE
- 3) SPOT WELD PER DART QSI 004
- 4) TOLERANCES ARE PER DART QSI 018 UNLESS OTHERWISE NOTED
- 5) ALL DIMENSIONS ARE IN INCHES
- 6) BREAK ALL SHARP EDGES 0.005 TO 0.010



SHOP COPY  
RETURN TO  
ENGINEERING  
UNCONTROLLED COPY  
SUBJECT TO AMENDMENT  
WITHOUT NOTICE  
WORK ORDER  
NO. *26604*

COPYRIGHT © 2005 BY DART AEROSPACE LTD.


THIS DOCUMENT IS PRIVATE AND CONFIDENTIAL AND IS SUPPLIED ON THE EXPRESS CONDITION THAT IT IS NOT TO BE USED FOR ANY PURPOSE OR COPIED OR COMMUNICATED TO ANY OTHER PERSON WITHOUT WRITTEN PERMISSION FROM DART AEROSPACE LTD.



DESIGN <i>[Signature]</i>	DRAWN BY <i>[Signature]</i>	<b>DART AEROSPACE LTD</b> HAWKESBURY, ONTARIO, CANADA	
CHECKED <i>[Signature]</i>	APPROVED <i>[Signature]</i>	DRAWING NO. <b>D3467</b>	REV. A SHEET 8 OF 15
DATE <b>05.12.07</b>		TITLE <b>SHROUD ASSEMBLY</b>	SCALE 1:8

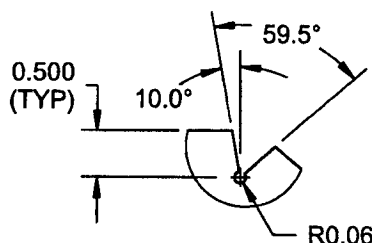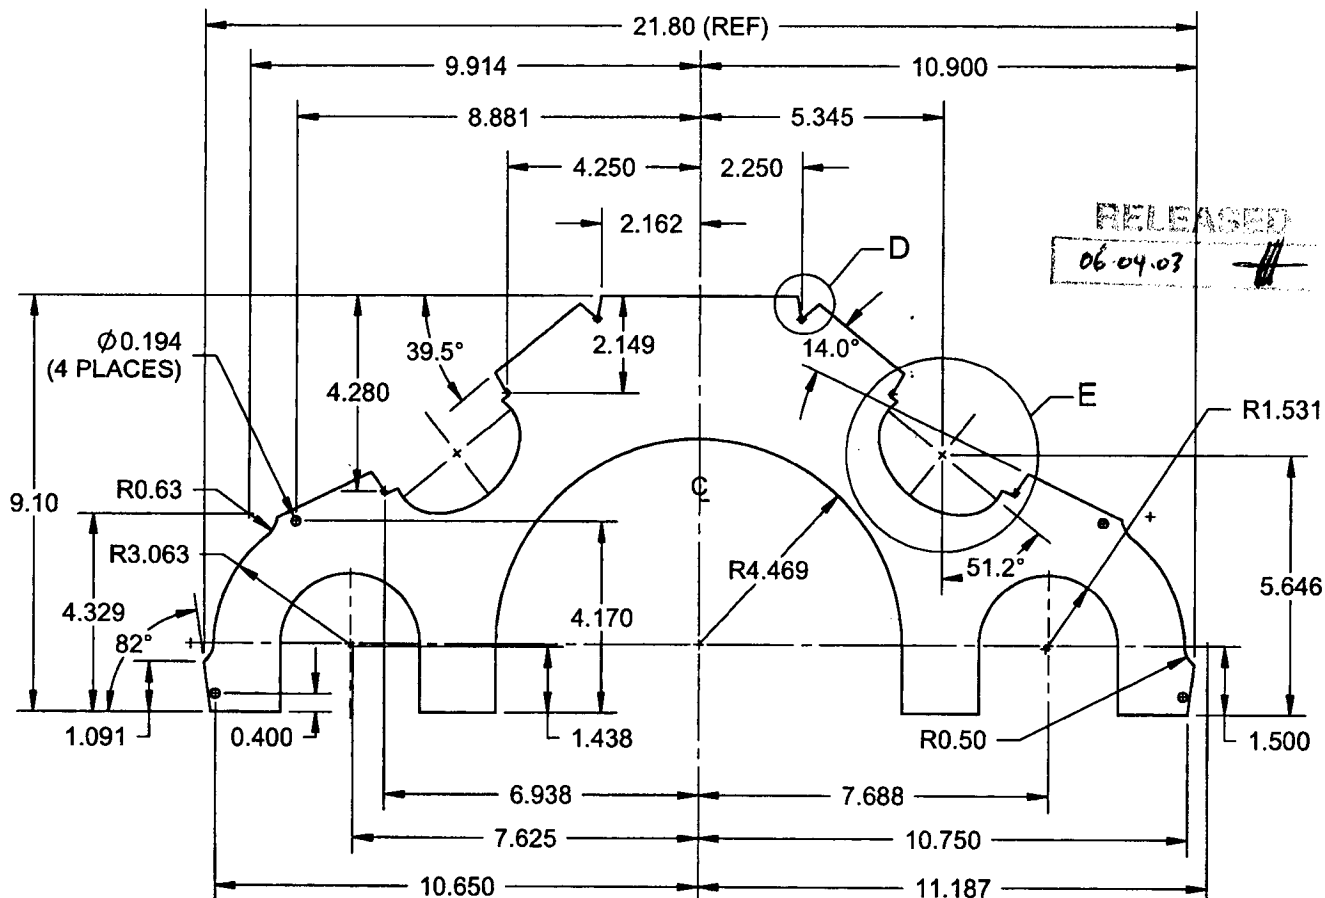

**DETAIL D**  
SCALE 1:2

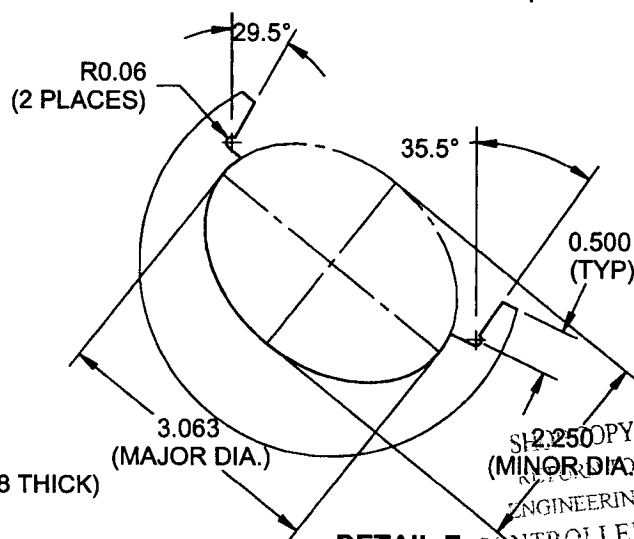

**DETAIL E**  
SCALE 1:2

### **D3467-5F AFT PLATE FLAT PATTERN**

#### **NOTES:**

- 1) MATERIAL: AISI 304/316 SS SHEET PER MIL-S-5019 (ANNEALED) 2B FINISH 26 GAUGE SS (0.018 THICK) (REF. DART SPEC. M304S26GA)
- 2) PART IS SYMMETRICAL ABOUT CENTERLINE
- 4) TOLERANCES ARE PER DART QSI 018 UNLESS OTHERWISE NOTED
- 5) ALL DIMENSIONS ARE IN INCHES
- 6) BREAK ALL SHARP EDGES 0.005 TO 0.010



**COPYRIGHT © 2005 BY DART AEROSPACE LTD.**

THIS DOCUMENT IS PRIVATE AND CONFIDENTIAL AND IS SUPPLIED ON THE EXPRESS CONDITION THAT IT IS NOT TO BE USED FOR ANY PURPOSE OR COPIED OR COMMUNICATED TO ANY OTHER PERSON WITHOUT WRITTEN PERMISSION FROM DART AEROSPACE LTD.



SH-2250 COPY  
(MINOR DIA.)  
ENGINEERING  
UNCONTROLLED COPY  
SUBJECT TO AMENDMENT  
WITHOUT NOTICE  
WORK ORDER  
NO. 26604



DESIGN <i>B</i>	DRAWN BY <i>B</i>	DART AEROSPACE LTD HAWKESBURY, ONTARIO, CANADA	
CHECKED <i>H</i>	APPROVED <i>H</i>	DRAWING NO. D3467	REV. A SHEET 9 OF 15
DATE 05.12.07	TITLE SHROUD ASSEMBLY		SCALE 1:4

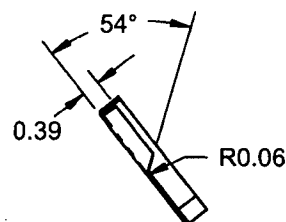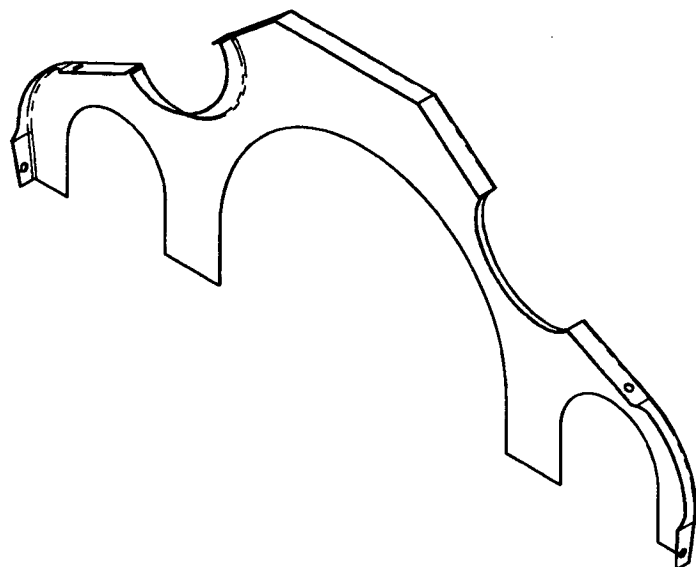

**SECTION F-F**

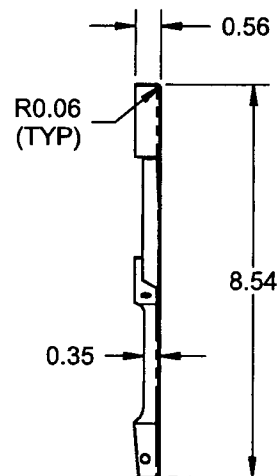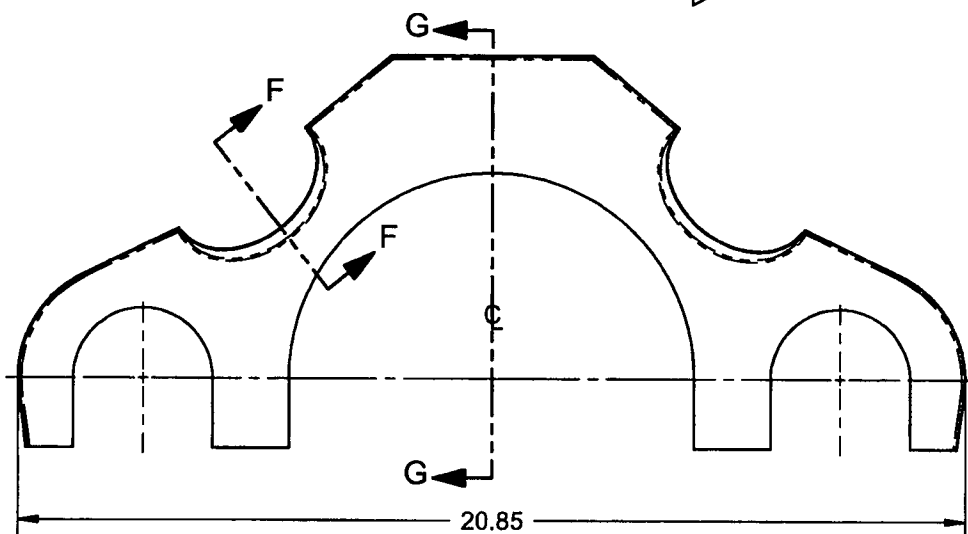

**SECTION G-G**

**D3467-5 AFT PLATE BENDING DETAIL**

**NOTES:**

- 1) TOLERANCES ARE PER DART QSI 018 UNLESS OTHERWISE NOTED
- 2) ALL DIMENSIONS ARE IN INCHES
- 3) BREAK ALL SHARP EDGES 0.005 TO 0.010

RELEASED  
06-04-03  
WORK COPY  
RETURN TO  
ENGINEERING  
UNCONTROLLED COPY  
SUBJECT TO AMENDMENT  
WITHOUT NOTICE  
WORK ORDER  
NO. 26604


**COPYRIGHT © 2005 BY DART AEROSPACE LTD.**

THIS DOCUMENT IS PRIVATE AND CONFIDENTIAL AND IS SUPPLIED ON THE EXPRESS CONDITION THAT IT IS NOT TO BE USED FOR ANY PURPOSE OR COPIED OR COMMUNICATED TO ANY OTHER PERSON WITHOUT WRITTEN PERMISSION FROM DART AEROSPACE LTD.




DESIGN <i>[Signature]</i>	DRAWN BY <i>[Signature]</i>	DART AEROSPACE LTD HAWKESBURY, ONTARIO, CANADA	
CHECKED <i>[Signature]</i>	APPROVED <i>[Signature]</i>	DRAWING NO. D3467	REV. A SHEET 10 OF 15
DATE 05.12.07		TITLE SHROUD ASSEMBLY	SCALE 1:1


RELEASED  
06 04 03 *[Signature]*

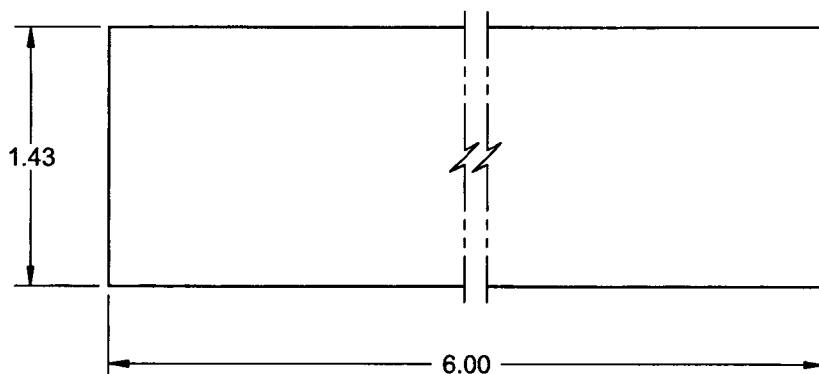


**D3467-7F SEAL STRIP**  
**FLAT PATTERN**

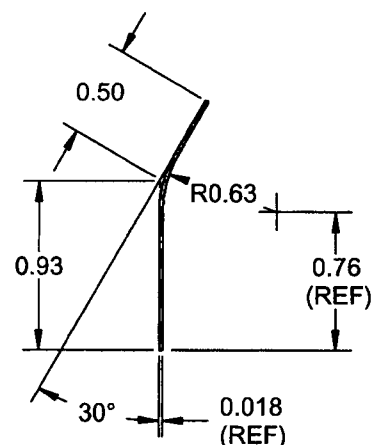

**D3467-7 SEAL STRIP**  
**BENDING DETAIL**

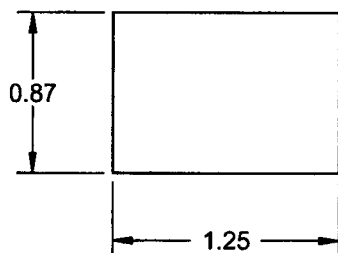

**D3467-11F BRACKET**  
**FLAT PATTERN**

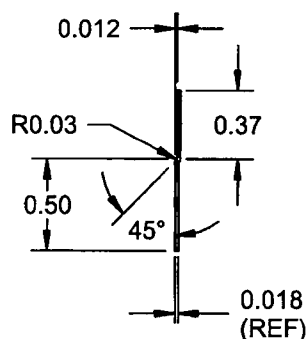

**D3467-11 BRACKET**  
**JOGGLE DETAIL**

**NOTES:**

- 1) MATERIAL: AISI 304/316 SS SHEET PER MIL-S-5019 (ANNEALED) 2B FINISH  
26 GAUGE SS (0.018 THICK)  
(REF. DART SPEC. M304S26GA)
- 2) TOLERANCES ARE PER DART QSI 018 UNLESS OTHERWISE NOTED
- 3) ALL DIMENSIONS ARE IN INCHES
- 4) BREAK ALL SHARP EDGES 0.005 TO 0.010

SHOP COPY

RETURN TO  
ENGINEERING

UNCONTROLLED COPY  
SUBJECT TO AMENDMENT

WITHOUT NOTICE


WORK ORDER  
NO. 26604

COPYRIGHT © 2005 BY DART AEROSPACE LTD.


THIS DOCUMENT IS PRIVATE AND CONFIDENTIAL AND IS SUPPLIED ON THE EXPRESS CONDITION THAT IT IS NOT TO BE USED FOR ANY PURPOSE OR COPIED OR COMMUNICATED TO ANY OTHER PERSON WITHOUT WRITTEN PERMISSION FROM DART AEROSPACE LTD.



DESIGN <i>[Signature]</i>	DRAWN BY <i>[Signature]</i>	<b>DART AEROSPACE LTD</b> HAWKESBURY, ONTARIO, CANADA	
CHECKED <i>[Signature]</i>	APPROVED <i>[Signature]</i>	DRAWING NO. <b>D3467</b>	REV. A SHEET 11 OF 15
DATE <b>05.12.07</b>		TITLE <b>SHROUD ASSEMBLY</b>	SCALE 1:3

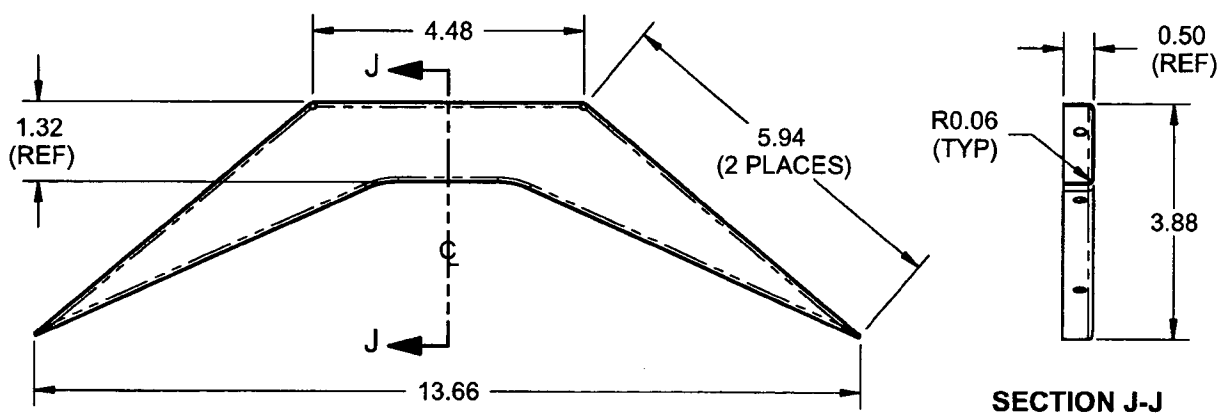

**D3467-9 FWD PLATE BENDING DETAIL**

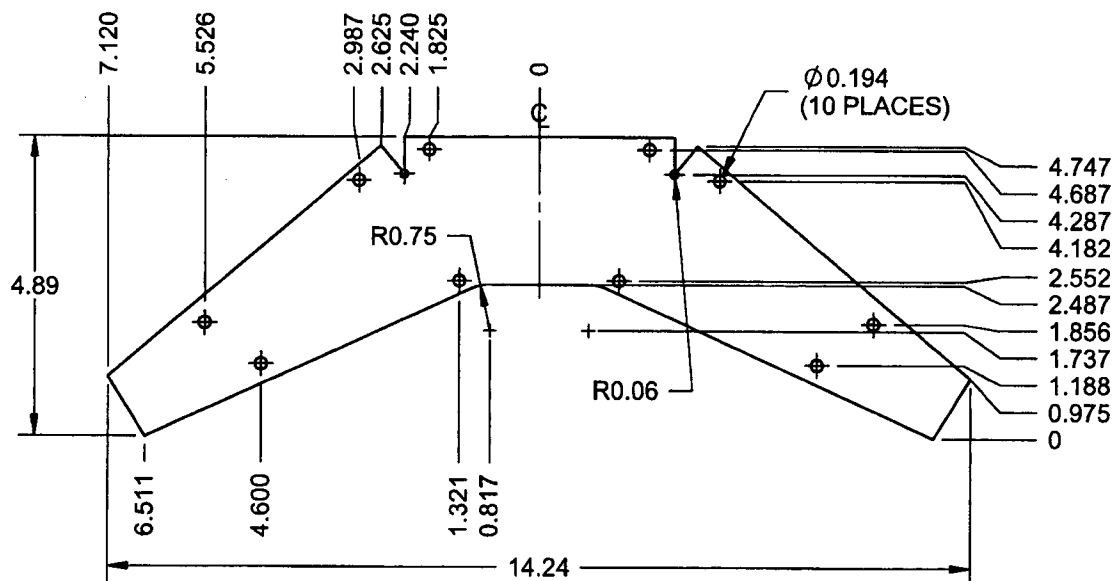

**D3467-9F FWD PLATE FLAT PATTERN**

**NOTES:**

- 1) MATERIAL: AISI 304/316 SS SHEET PER MIL-S-5019 (ANNEALED) 2B FINISH  
26 GAUGE SS (0.018 THICK)  
(REF. DART SPEC. M304S26GA)
- 2) PART IS SYMMETRICAL ABOUT CENTER LINE
- 3) ALL DIMENSIONS ARE IN INCHES
- 4) BREAK ALL SHARP EDGES 0.005 TO 0.010

SHOP COPY  
RETURN TO  
**RELEASED**  
06-07-03  
CONTROLLED COPY  
SUBJECT TO AMENDMENT  
WITHOUT NOTICE  
WORK ORDER  
NO. *26604*



**COPYRIGHT © 2005 BY DART AEROSPACE LTD.**

THIS DOCUMENT IS PRIVATE AND CONFIDENTIAL AND IS SUPPLIED ON THE EXPRESS CONDITION THAT IT IS NOT TO BE USED FOR ANY PURPOSE OR COPIED OR COMMUNICATED TO ANY OTHER PERSON WITHOUT WRITTEN PERMISSION FROM DART AEROSPACE LTD.




DESIGN #	DRAWN BY #	DART AEROSPACE LTD HAWKESBURY, ONTARIO, CANADA	
CHECKED #	APPROVED #	DRAWING NO. D3467	REV. A
DATE 05.12.07		TITLE SHROUD ASSEMBLY	SHEET 12 OF 15 SCALE 1:2

RELEASED  
06-04-03 #

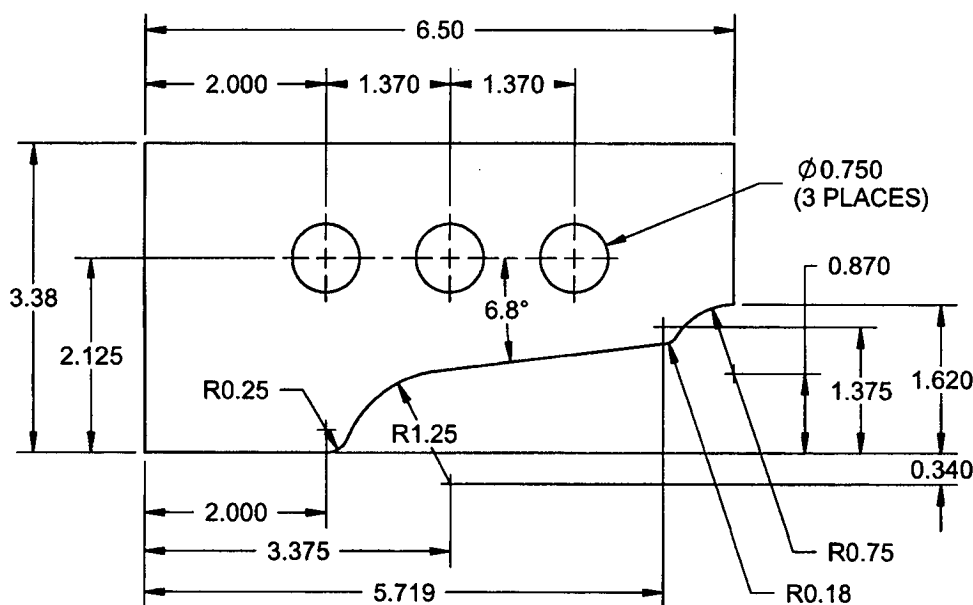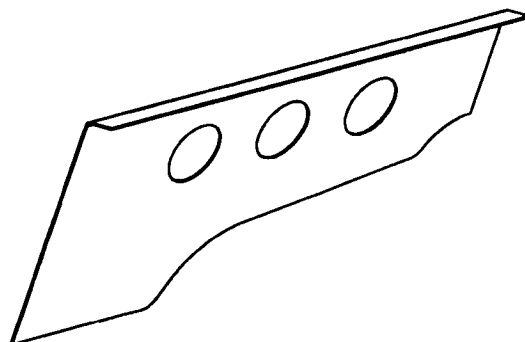

**D3467-13F BAFFLE  
FLAT PATTERN**

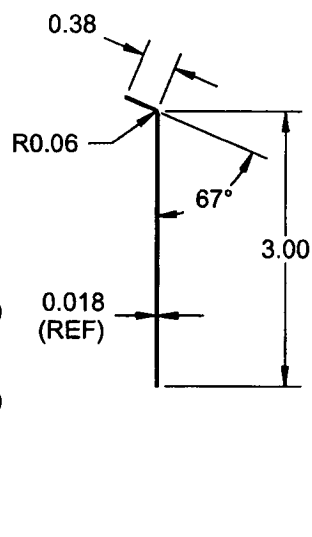

**D3467-13 BAFFLE  
BEND DETAIL**

**NOTES:**

- 1) MATERIAL: AISI 304/316 SS SHEET PER MIL-S-5019 (ANNEALED) 2B FINISH  
26 GAUGE SS (0.018 THICK)  
(REF. DART SPEC. M304S26GA)
- 2) TOLERANCES ARE PER DART QSI 018 UNLESS OTHERWISE NOTED
- 3) ALL DIMENSIONS ARE IN INCHES
- 4) BREAK ALL SHARP EDGES 0.005 TO 0.010

SHOP COPY  
RETURN TO  
ENGINEERING  
UNCONTROLLED COPY  
SUBJECT TO AMENDMENT  
WITHOUT NOTICE  
WORK ORDER  
NO. 26604


COPYRIGHT © 2005 BY DART AEROSPACE LTD.

THIS DOCUMENT IS PRIVATE AND CONFIDENTIAL AND IS SUPPLIED ON THE EXPRESS CONDITION THAT IT IS NOT TO BE USED FOR ANY PURPOSE OR COPIED OR COMMUNICATED TO ANY OTHER PERSON WITHOUT WRITTEN PERMISSION FROM DART AEROSPACE LTD.






DESIGN <i>[Signature]</i>	DRAWN BY <i>[Signature]</i>	DART AEROSPACE LTD HAWKESBURY, ONTARIO, CANADA	
CHECKED <i>[Signature]</i>	APPROVED <i>[Signature]</i>	DRAWING NO. D3467	REV. A
DATE 05.12.07	TITLE SHROUD ASSEMBLY		SHEET 14 OF 15 SCALE 1:4

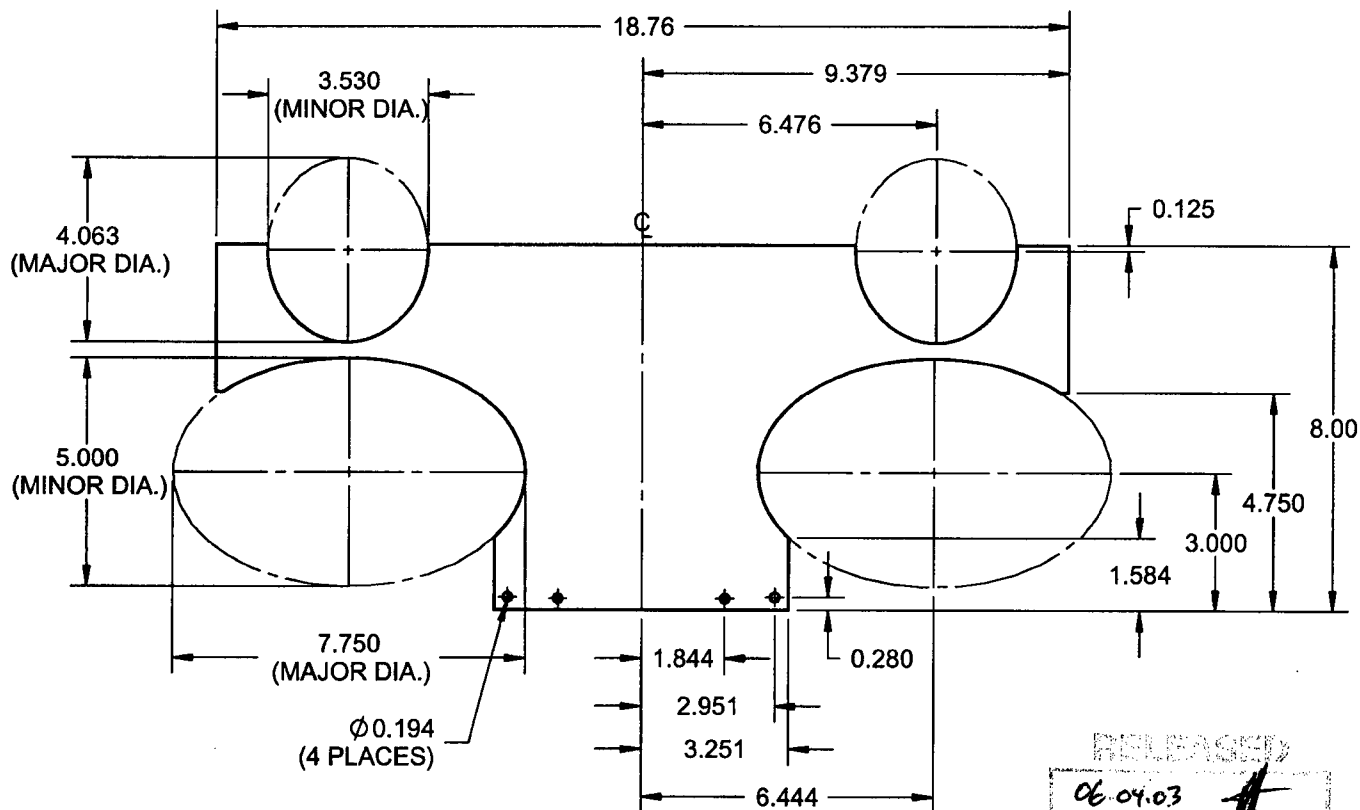

**D3467-17F TOP COVER FLAT PATTERN**

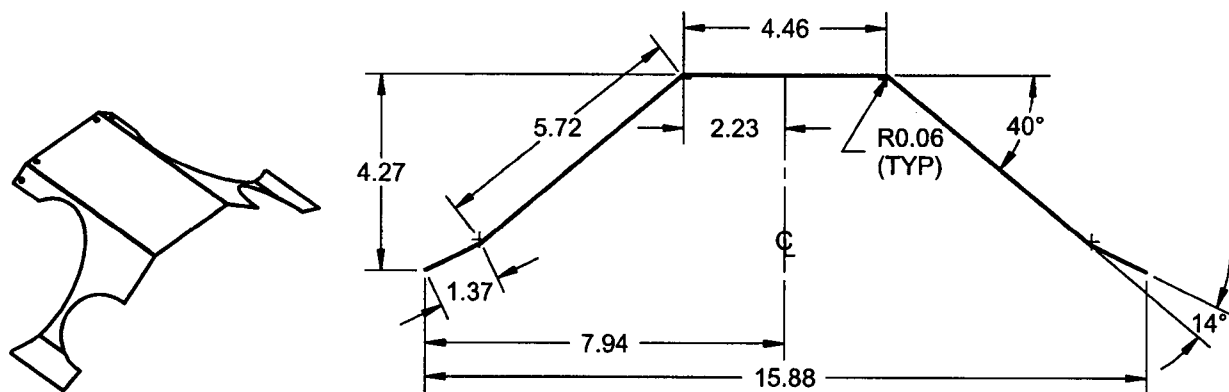

**D3467-17 TOP COVER BENDING DETAIL**

**NOTES:**

- 1) MATERIAL: AISI 304/316 SS SHEET PER MIL-S-5019 (ANNEALED) 2B FINISH  
26 GAUGE SS (0.018 THICK)  
(REF. DART SPEC. M304S26GA)
- 2) FINISH: NONE
- 3) PART IS SYMMETRICAL ABOUT CENTERLINE
- 4) TOLERANCES ARE PER DART QSI 018 UNLESS OTHERWISE NOTED
- 5) ALL DIMENSIONS ARE IN INCHES
- 6) BREAK ALL SHARP EDGES 0.005 TO 0.010

SHOP COPY  
RETURN TO  
ENGINEERING  
UNCONTROLLED COPY  
SUBJECT TO AMENDMENT  
WITHOUT NOTICE  
WORK ORDER  
NO. 26604



COPYRIGHT © 2005 BY DART AEROSPACE LTD.

THIS DOCUMENT IS PRIVATE AND CONFIDENTIAL AND IS SUPPLIED ON THE EXPRESS CONDITION THAT IT IS NOT TO BE USED FOR ANY PURPOSE OR COPIED OR COMMUNICATED TO ANY OTHER PERSON WITHOUT WRITTEN PERMISSION FROM DART AEROSPACE LTD.




DESIGN <i>B</i>	DRAWN BY <i>B</i>	DART AEROSPACE LTD HAWKESBURY, ONTARIO, CANADA	
CHECKED <i>H</i>	APPROVED <i>H</i>	DRAWING NO. D3467	REV. A SHEET 13 OF 15
DATE 05.12.07		TITLE SHROUD ASSEMBLY	SCALE 1:2

RELEASED  
06.04.03 *H*

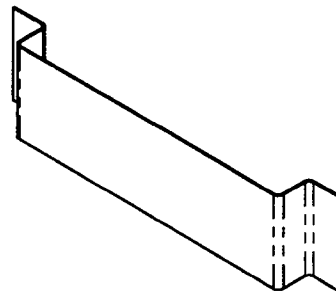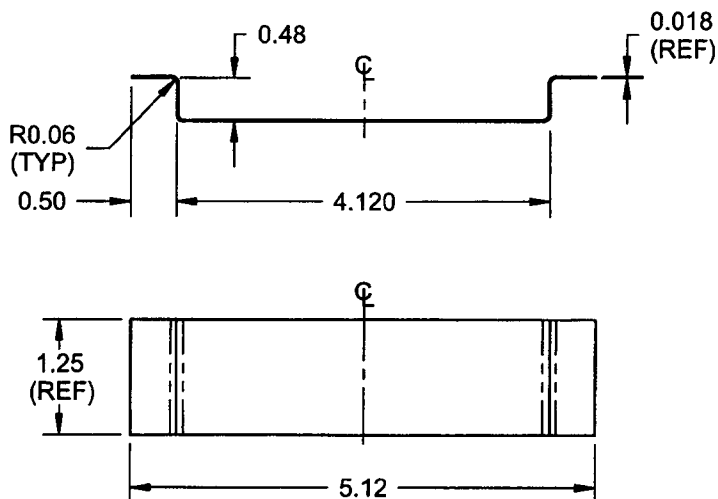

### D3467-15 DEFLECTOR BENDING DETAIL

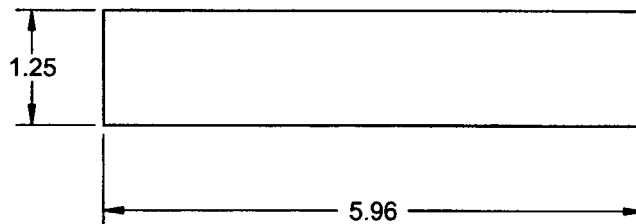

### D3467-15F DEFLECTOR FLAT PATTERN

#### NOTES:

- 1) MATERIAL: AISI 304/316 SS SHEET PER MIL-S-5019 (ANNEALED) 2B FINISH  
26 GAUGE SS (0.018 THICK)  
(REF. DART SPEC. M304S26GA)
- 2) TOLERANCES ARE PER DART QSI 018 UNLESS OTHERWISE NOTED
- 3) ALL DIMENSIONS ARE IN INCHES
- 4) BREAK ALL SHARP EDGES 0.005 TO 0.010

SHOP COPY  
RETURN TO  
ENGINEERING  
UNCONTROLLED COPY  
SUBJECT TO AMENDMENT  
WITHOUT NOTICE  
WORK ORDER  
NO. *26604*



COPYRIGHT © 2005 BY DART AEROSPACE LTD.

THIS DOCUMENT IS PRIVATE AND CONFIDENTIAL AND IS SUPPLIED ON THE EXPRESS CONDITION THAT IT IS NOT TO BE USED FOR ANY PURPOSE OR COPIED OR COMMUNICATED TO ANY OTHER PERSON WITHOUT WRITTEN PERMISSION FROM DART AEROSPACE LTD.






DESIGN <i>[Signature]</i>	DRAWN BY <i>[Signature]</i>	<b>DART AEROSPACE LTD</b> HAWKESBURY, ONTARIO, CANADA	
CHECKED <i>[Signature]</i>	APPROVED <i>[Signature]</i>	DRAWING NO. <b>D3467</b>	REV. A SHEET 15 OF 15
DATE <b>05.12.07</b>		TITLE <b>SHROUD ASSEMBLY</b>	SCALE 1:2


RELEASED  
06-04-03 *[Signature]*

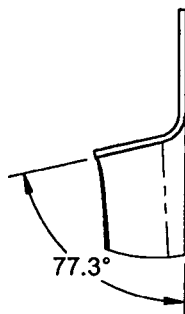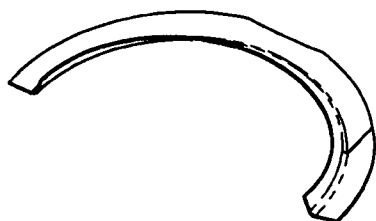

**DETAIL J**  
SCALE 1:2

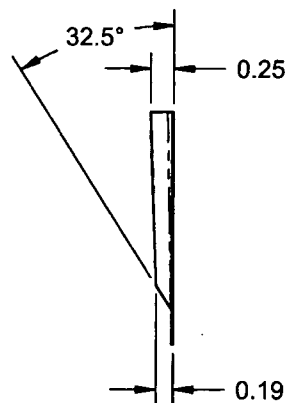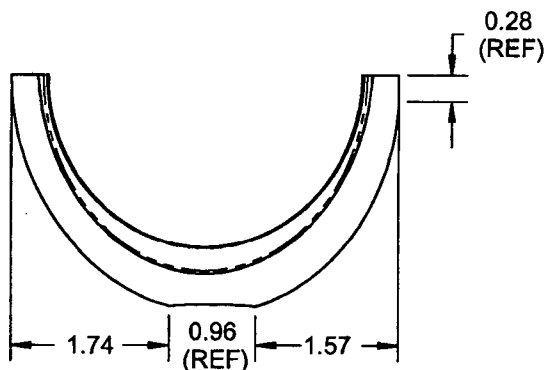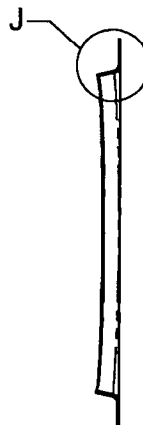

**D3467-19 DOUBLER, L/H SHOWN**  
**D3467-20 DOUBLER, R/H OPPOSITE**

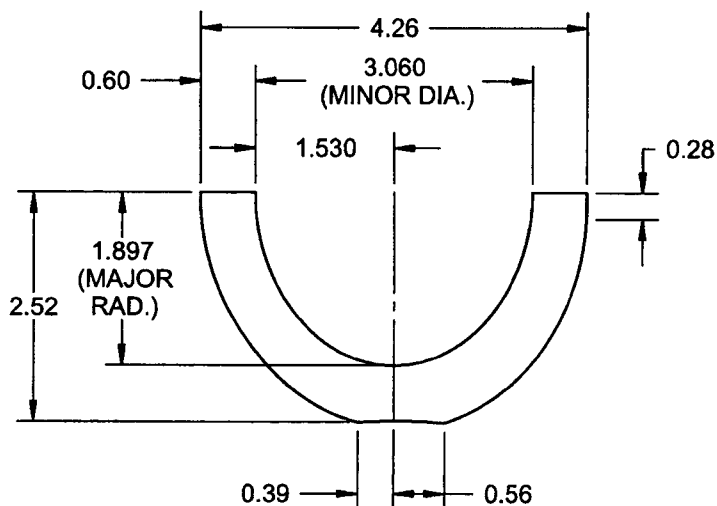

SHOP COPY  
RETURN TO  
ENGINEERING  
UNCONTROLLED COPY  
SUBJECT TO AMENDMENT  
WITHOUT NOTICE  
WORK ORDER  
NO *26604*

**D3467-19F FLAT PATTERN**

**NOTES:**

- 1) MATERIAL: AISI 304/316 SS SHEET PER MIL-S-5019 (ANNEALED) 2B FINISH 26 GAUGE SS (0.018 THICK) (REF. DART SPEC. M304S26GA)
- 2) TOLERANCES ARE PER DART QSI 018 UNLESS OTHERWISE NOTED
- 3) ALL DIMENSIONS ARE IN INCHES
- 4) BREAK ALL SHARP EDGES 0.005 TO 0.010

**COPYRIGHT © 2005 BY DART AEROSPACE LTD.**

THIS DOCUMENT IS PRIVATE AND CONFIDENTIAL AND IS SUPPLIED ON THE EXPRESS CONDITION THAT IT IS NOT TO BE USED FOR ANY PURPOSE OR COPIED OR COMMUNICATED TO ANY OTHER PERSON WITHOUT WRITTEN PERMISSION FROM DART AEROSPACE LTD.